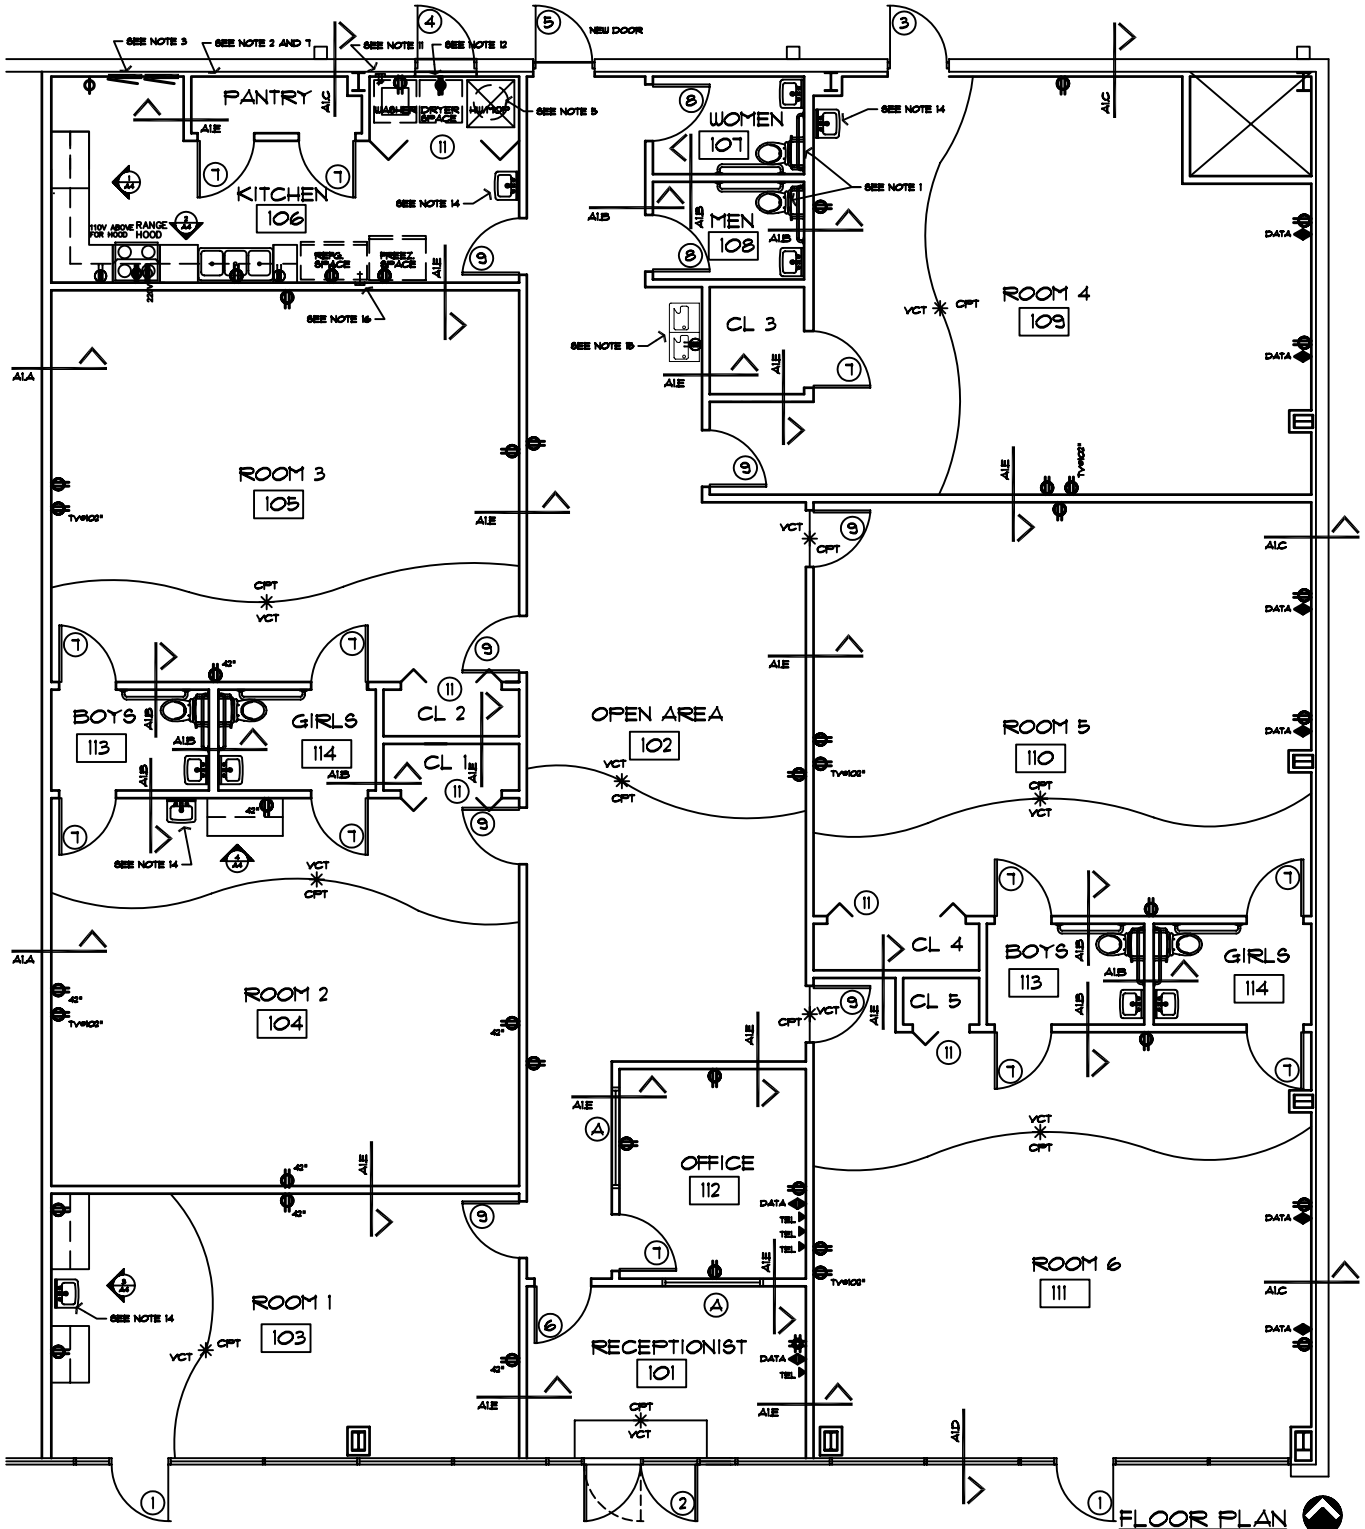

FLOOR PLAN
1/4" = 1' - 0"
PLAN NORTH